9898®

LEGENDA / LEGEND

- Panta / *Slope*
- Rigola / *Gutter*
- Spatiu verde / *Grass area*
- Pietris / Piatra sparta / *Gravel*
- Trotuar / *Sidewalk*
- Platforma carosabila / *Traffic platform*
- Pamant / *Earth*
- Nisip / *Sand*
- Dale inierbate / *Grassy tiles*

LEGENDA PERETI / WALL LEGEND

- Perete zidarie caramida / *Masonry wall*
- Perete usor - rigips / *Plasterboard wall*
- Termoizolatie - vata minerala rigida / *Insulation - mineral wool*
- Termoizolatie - polistiren / *Insulation - polystyrene*
- Beton armat / *Reinforced concrete - Cast in place*

LEGENDA AMENAJARI INTERIOARE / INTERIOR ARRANGEMENTS LEGEND

- Strapungere prin perete / *Wall puncture*
- Gol in perete / *Wall opening*
- Gol in planseu / *Slab opening*
- HP — Inaltime parapet finit (de la pardoseala finita) / *Finished sill level (from the finished floor level)*
- Hidroizolatie / bariera de vapori + placa rezistenta la umezeala / *Waterproofing / Vapor barrier + moisture-resistant board*

CALE ACCES

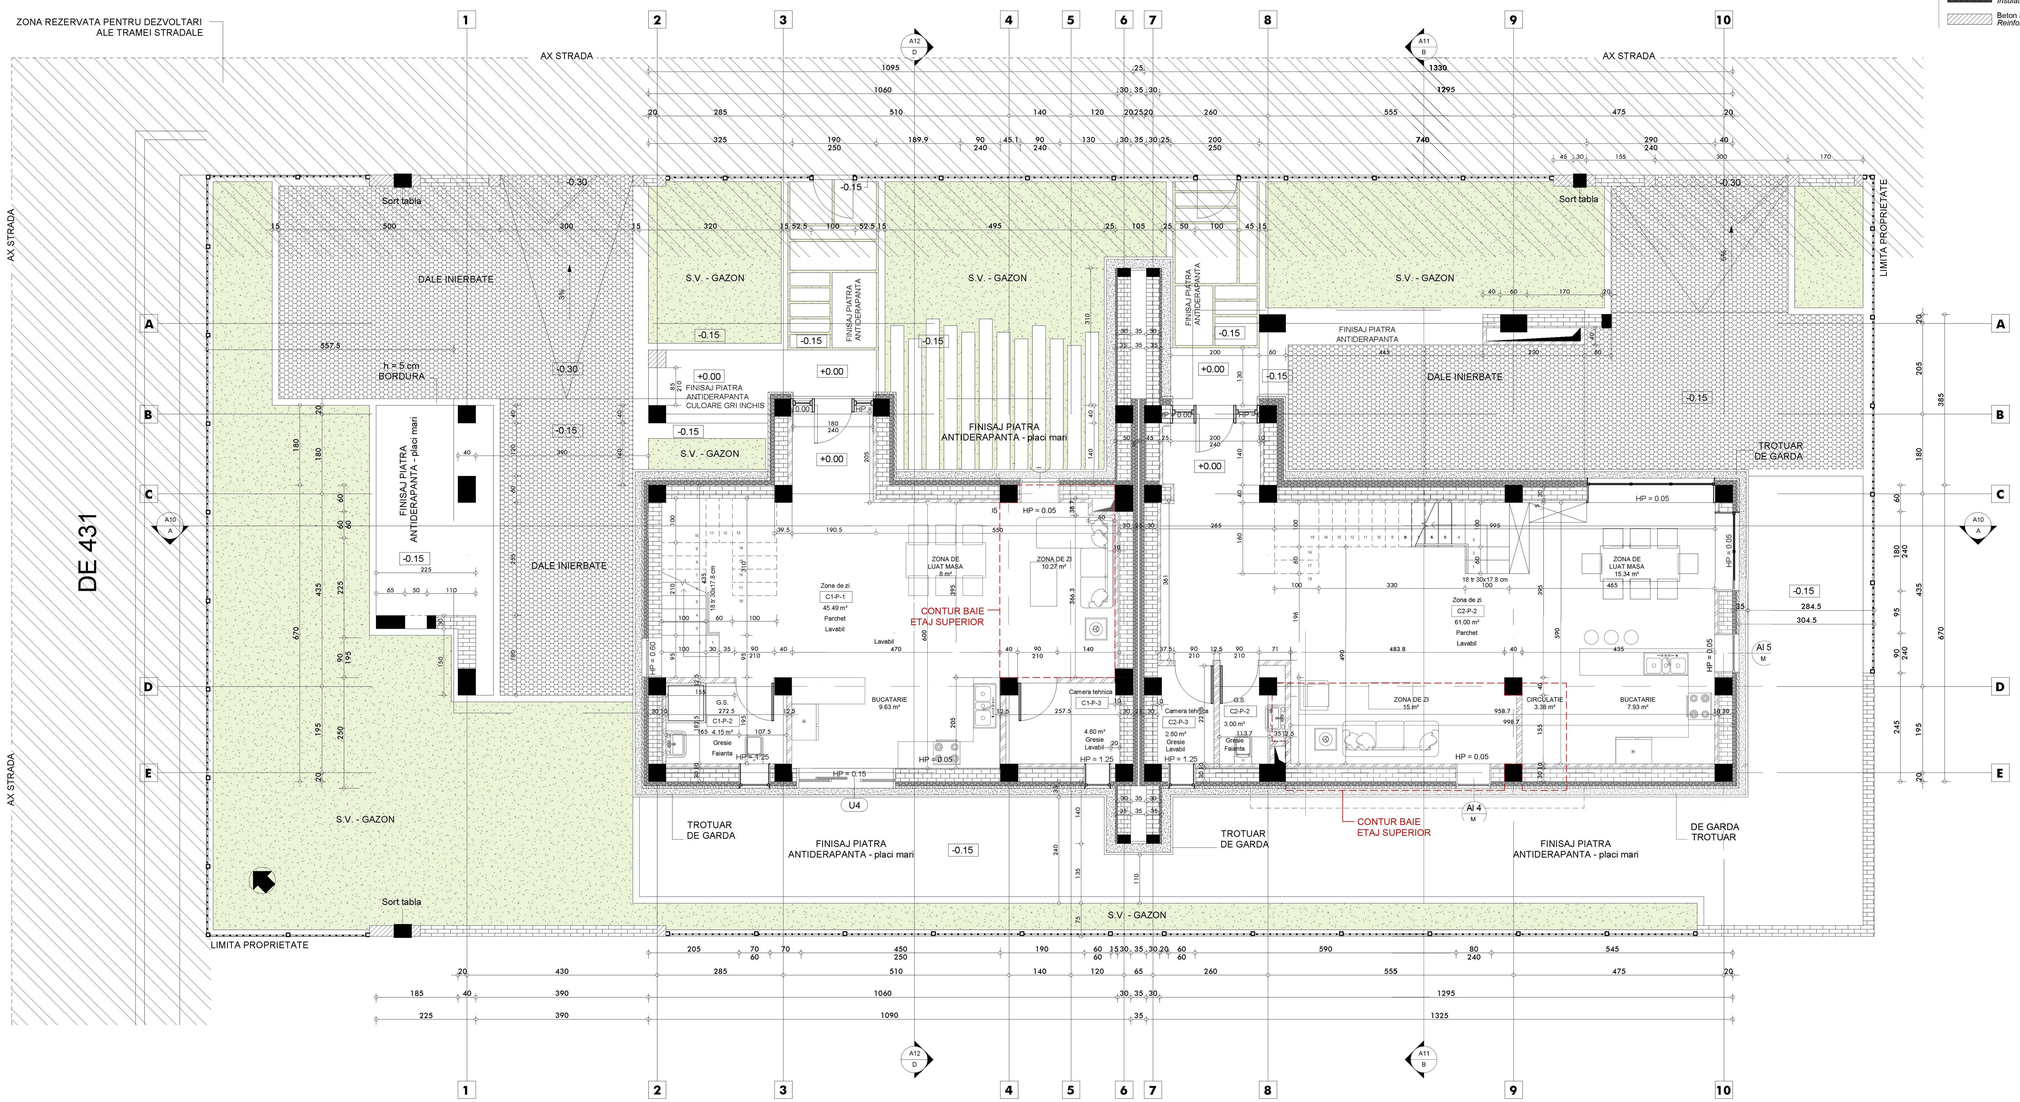

PARTER

1 : 50

9898®

LEGENDA / LEGEND

- Panta / *Slope*
- Spatiu verde / *Grass area*
- Pietris / Platna sparta / *Gravel*
- Platforma carosabila / *Traffic platform*
- Pamant / *Earth*
- Nisip / *Sand*
- Dale inierbate / *Grassy tiles*

LEGENDA AMENAJARI INTERIOARE
INTERIOR ARRANGEMENTS LEGEND

- Gol in planseu / *Slab opening*
- HP — Inaltime parapet finit (de la pardoseala finita) / *Finished sill level (from the finished floor level)*

LEGENDA PERETI / WALL LEGEND

- Perete „ytane ceramica / *Masonry wall*
- Perete usor - rigips
- Termoizolatie - vata minerala rigida / *Insulation - mineral wool*
- Beton armat / *Reinforced concrete - Cast in place*

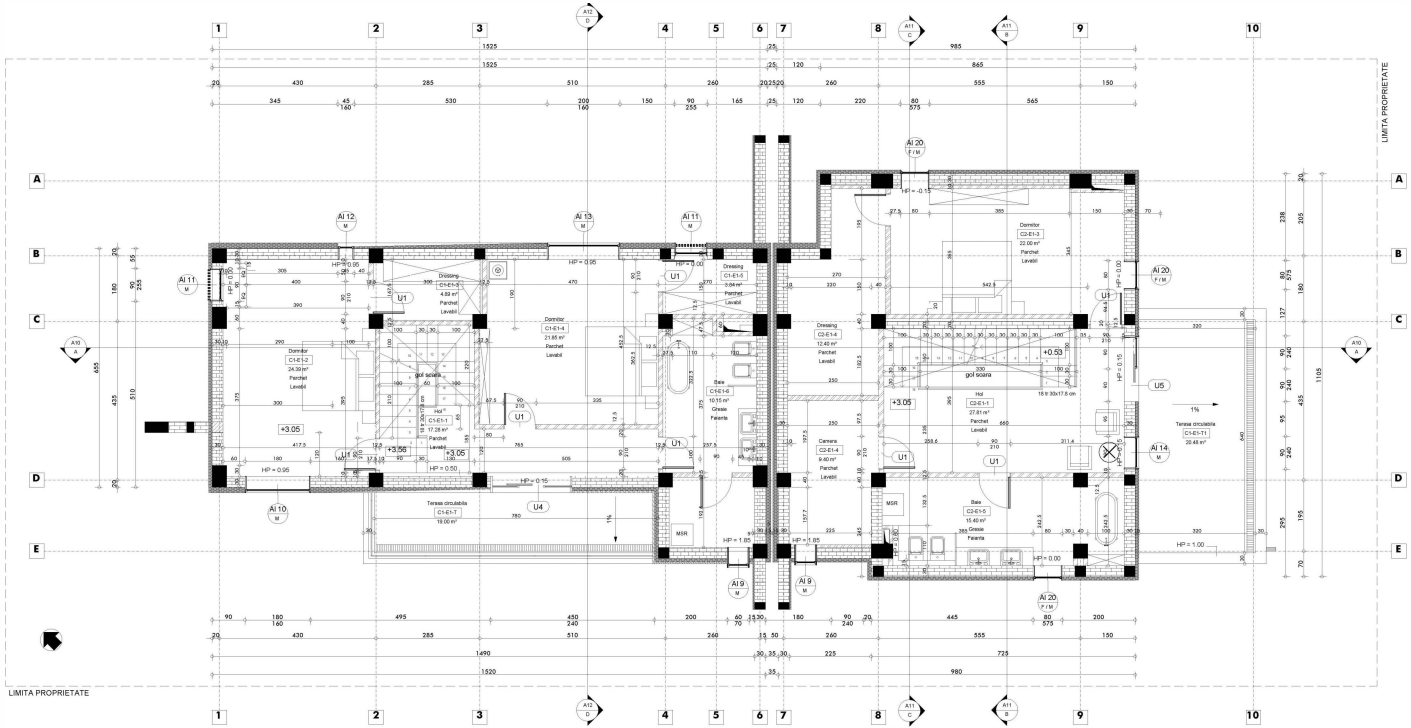

ETAJ 1

1 : 50

9898®

LEGENDA / LEGEND

- Panta *Slope*
- Spatiu verde *Grass area*
- Pietris / Piatra sparta *Gravel*
- Platforma carosabila *Traffic platform*
- Pamant *Earth*
- Nisip *Sand*
- Dale inierbate *Grassy tiles*

LEGENDA PERETI / WALL LEGEND

- Pereti cabina *Mezanin wall*
- Pereti user - rigips *Plasterboard wall*
- Termoizolatie - vata minerala rigida *Insulation - mineral wool*
- Beton armat *Reinforced concrete - Cast in place*

LEGENDA AMENAJARI INTERIOARE / INTERIOR ARRANGEMENTS LEGEND

- Gol in planseu *Slab opening*
- HP — Inaltime parapet finit (de la pardoseala finita) *Finished sill level (from the finished floor level)*

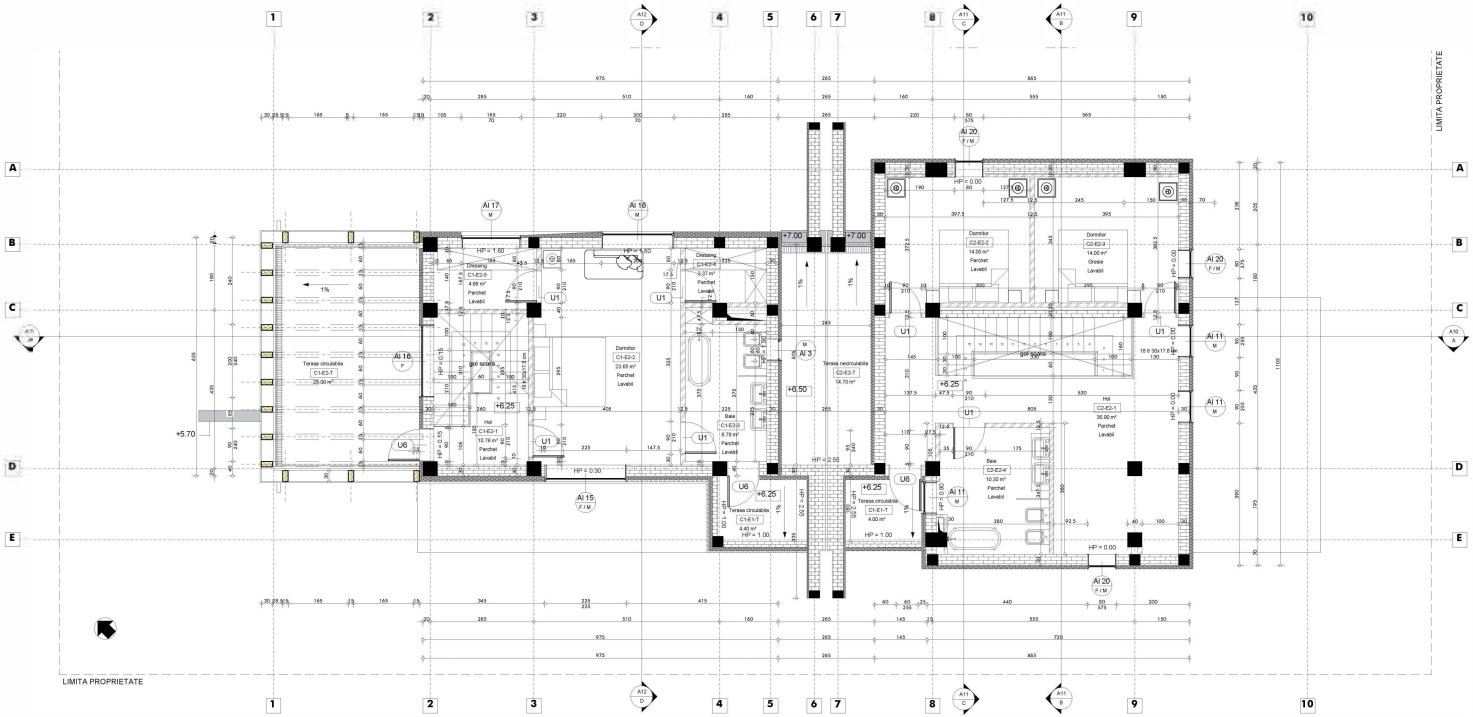

ETAJ 2

1 : 50